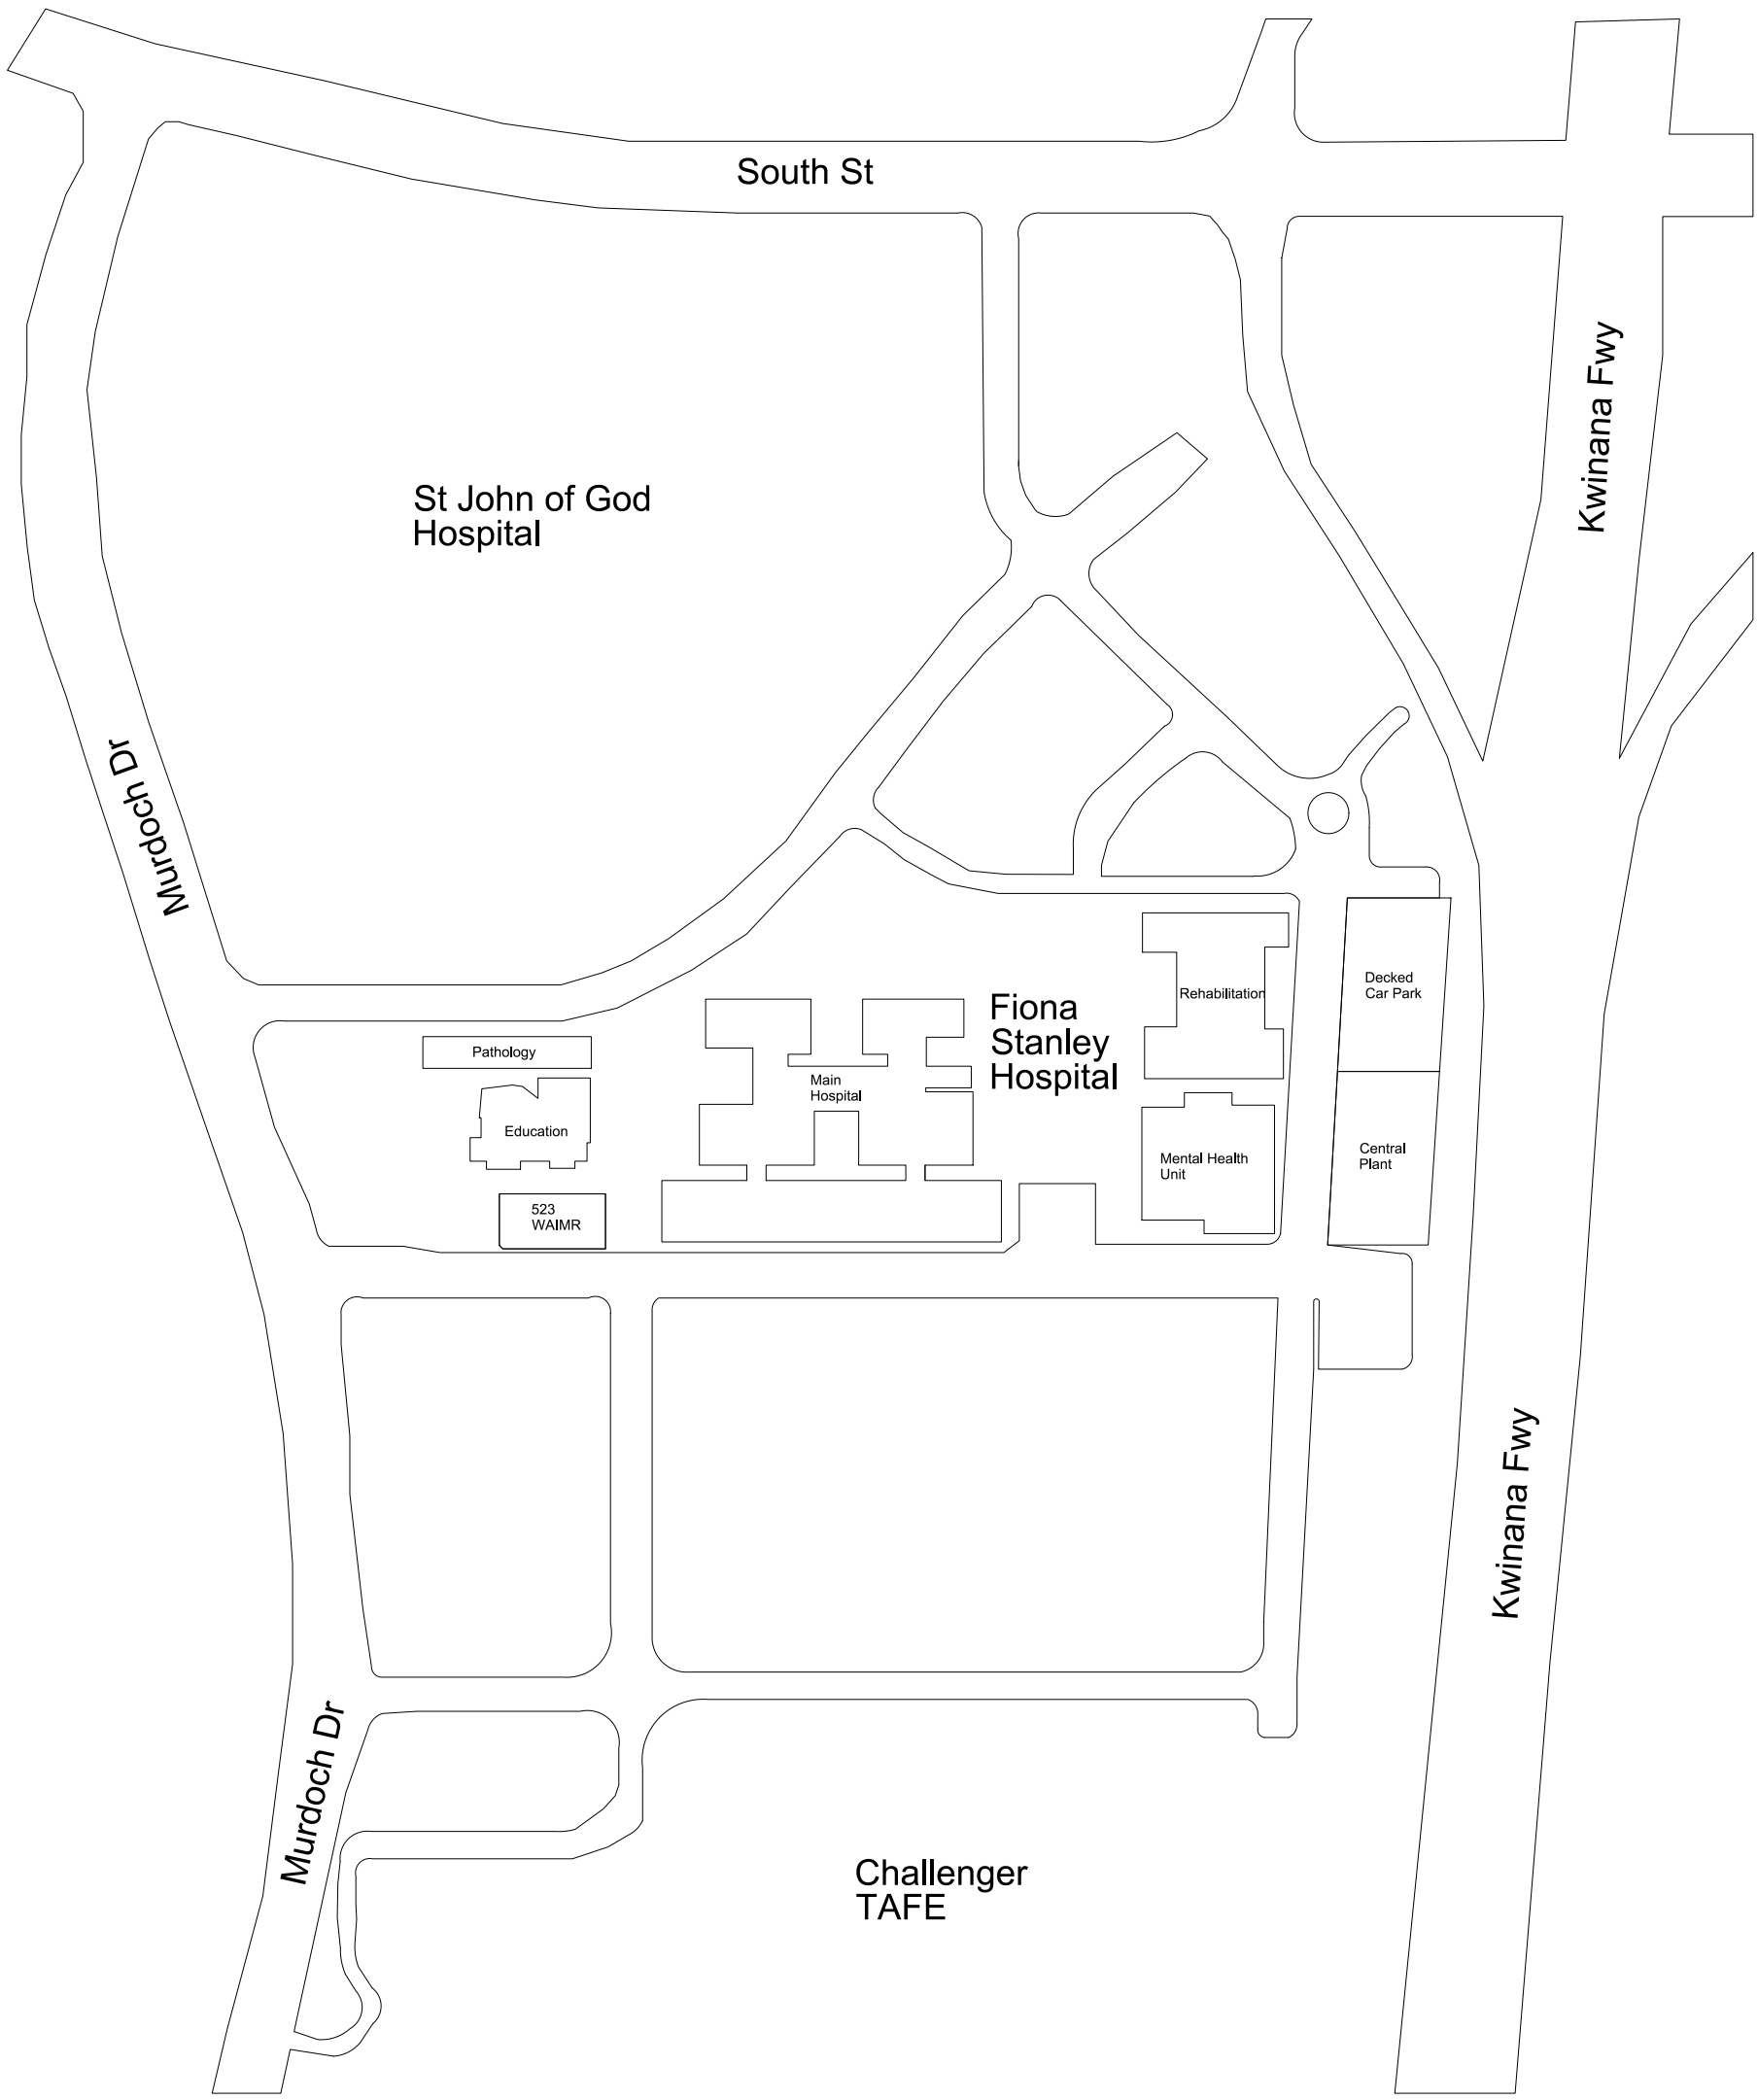

THE UNIVERSITY OF WESTERN AUSTRALIA

The University of Western Australia

Campus Management
T: (61 8) 6488 2023

35 Stirling Highway
Crawley, Western Australia

DRAWING TITLE

FIONA STANLEY HOSPITAL
SITE PLAN

Check all dimensions on site before work commences.
Report any discrepancies to the University.
Building locations are indicative only.

SCALE @ A3	DRAWN	DATE
N.T.S.		May 2013
PROJECT No.	DRAWING No.	REVISION No.

FILE LOCATION
p:\cad\uwa\site plans\fiona stanley\fsh site plan

DRAWING STATUS
INFORMATION ISSUE

A
3

DATE	REVISION	No.
dd/mm/yyyy	Description	A